LEDGEND

- CYCLE/PEDESTRIAN DIVERSION
- CURRENT CYCLE/PEDESTRISN PATH
- TRUCK ACCESS AND TURNING
- WATERFALL CATCHMENT
- TRUCK ACCESS AND TURNING
- WATERFALL CATCHMENT
- PUBLIC PROTECTION GANTRY
- TRAFFIC CONTROL

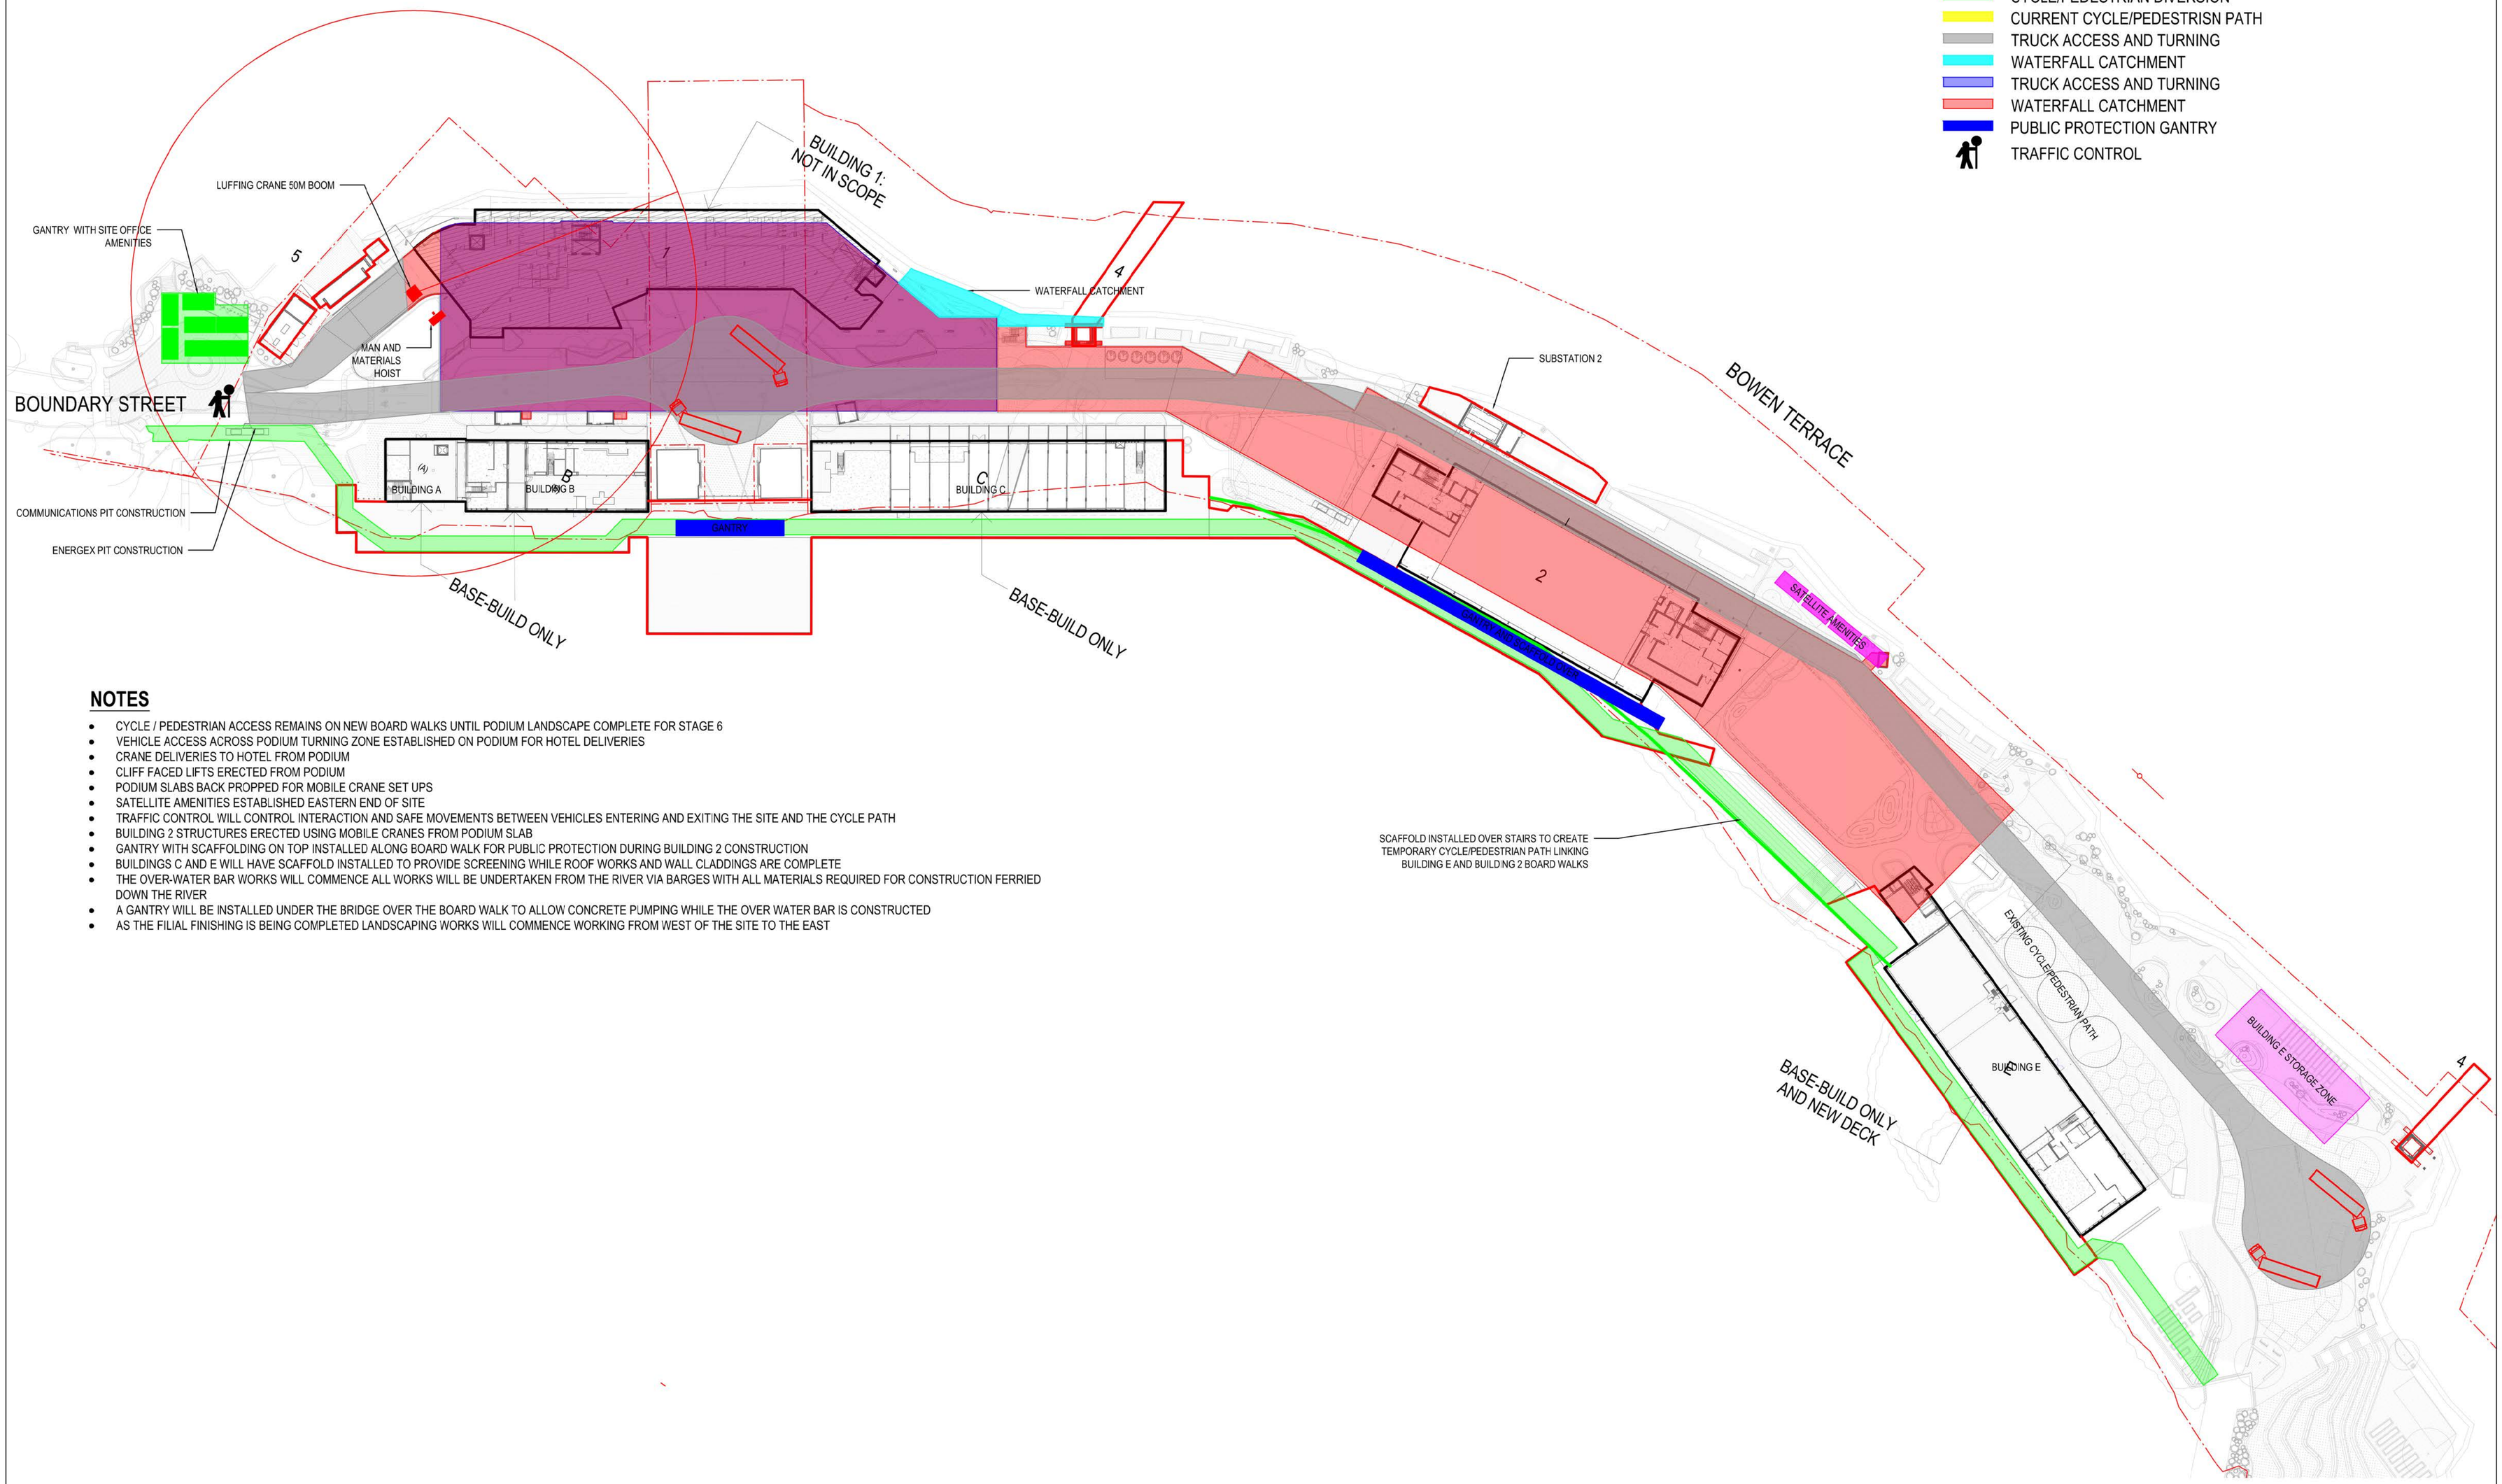

NOTES

- CYCLE / PEDESTRIAN ACCESS REMAINS ON NEW BOARD WALKS UNTIL PODIUM LANDSCAPE COMPLETE FOR STAGE 6
- VEHICLE ACCESS ACROSS PODIUM TURNING ZONE ESTABLISHED ON PODIUM FOR HOTEL DELIVERIES
- CRANE DELIVERIES TO HOTEL FROM PODIUM
- CLIFF FACED LIFTS ERECTED FROM PODIUM
- PODIUM SLABS BACK PROPPED FOR MOBILE CRANE SET UPS
- SATELLITE AMENITIES ESTABLISHED EASTERN END OF SITE
- TRAFFIC CONTROL WILL CONTROL INTERACTION AND SAFE MOVEMENTS BETWEEN VEHICLES ENTERING AND EXITING THE SITE AND THE CYCLE PATH
- BUILDING 2 STRUCTURES ERECTED USING MOBILE CRANES FROM PODIUM SLAB
- GANTRY WITH SCAFFOLDING ON TOP INSTALLED ALONG BOARD WALK FOR PUBLIC PROTECTION DURING BUILDING 2 CONSTRUCTION
- BUILDINGS C AND E WILL HAVE SCAFFOLD INSTALLED TO PROVIDE SCREENING WHILE ROOF WORKS AND WALL CLADDINGS ARE COMPLETE
- THE OVER-WATER BAR WORKS WILL COMMENCE ALL WORKS WILL BE UNDERTAKEN FROM THE RIVER VIA BARGES WITH ALL MATERIALS REQUIRED FOR CONSTRUCTION FERRIED DOWN THE RIVER
- A GANTRY WILL BE INSTALLED UNDER THE BRIDGE OVER THE BOARD WALK TO ALLOW CONCRETE PUMPING WHILE THE OVER WATER BAR IS CONSTRUCTED
- AS THE FILIAL FINISHING IS BEING COMPLETED LANDSCAPING WORKS WILL COMMENCE WORKING FROM WEST OF THE SITE TO THE EAST

Rev No.	Revision Description	Date
03	2017 REVISED PLANNING	15/02/2017

HUTCHINSON BUILDERS
Established 1912

J. HUTCHINSON PTY LTD
A.B.N. 52 009 778 330
584 Milton road (Cnr Sylvan Road)
Toowong QLD 4066

© COPYRIGHT HUTCHINSON BUILDERS
ANY FORM OF REPRODUCTION OF THIS DRAWING IN FULL OR IN PART WITHOUT THE WRITTEN PERMISSION OF HUTCHINSON BUILDERS CONSTITUTES AN INFRINGEMENT OF COPYRIGHT

Project
HOWARD SMITH WHARVES REDEVELOPMENT

Drawing
SMP 05
SITE MANAGEMENT PLAN
STAGE 5 - CONSTRUCTION ABOVE PODIUM

Project Number: 8075
Drawing Scale(s): NTS
Drawn: JB
Approved:
Rev: 03